CERTIFICATE OF SURVEY

KNUTSON - FITCH

PART OF BLOCK 10, FIRST ADDITION TO BAGLEY
CLEARWATER COUNTY, MINNESOTA

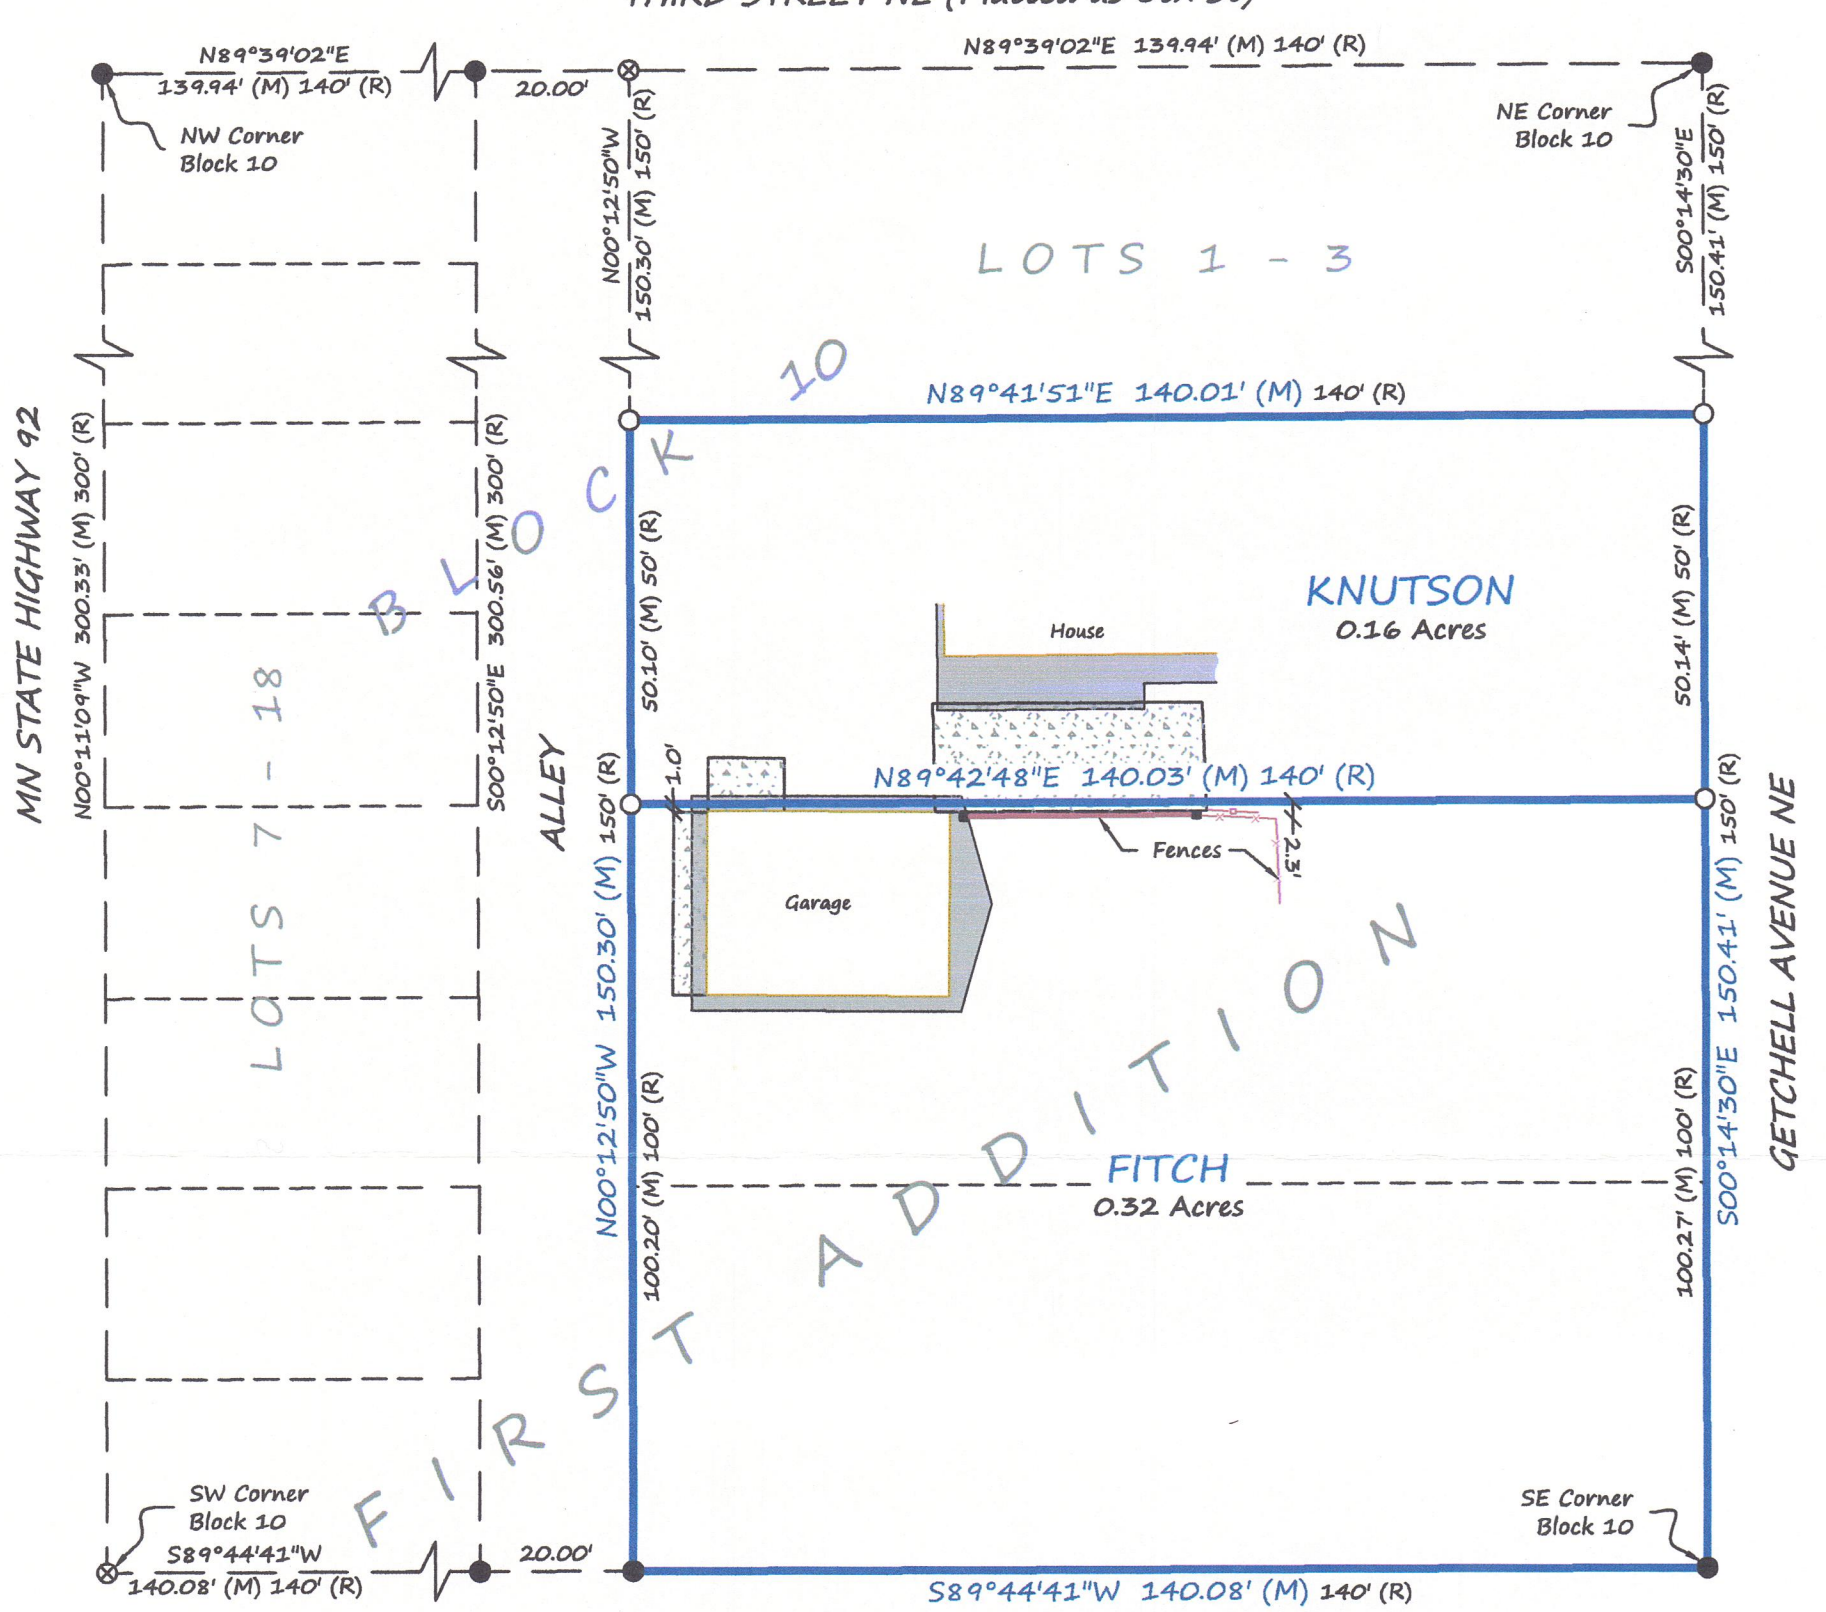

LEGEND

- FOUND IRON MONUMENT WITH CAP NO. 47950
- FOUND "MAG" NAIL
- SET IRON MONUMENT WITH CAP NO. 47934
- (M) DENOTES MEASUREMENT PER BRUSTAD LAND SURVEYING
- (R) DENOTES MEASUREMENT PER FIRST ADDITION TO BAGLEY
- PROPERTY BOUNDARY
- PLATTED BLOCK LINES
- PLATTED LOT LINES
- CONCRETE SURFACE
- BUILDING WITH EVES

DESCRIPTION RECORD DOCUMENT 140112:

Lot Four (4), Block Ten (10), First Addition to Bagley

DESCRIPTION RECORD DOCUMENT 126058:

Lots Five (5) and Six (6), Block Ten (10), First Addition to Bagley

N

SCALE
1"= 25'
25' 0' 25' 50'

BEARINGS ARE BASED ON NAD83(96)
CLEARWATER COUNTY COORDINATE SYSTEM

Brustad Land Surveying
Bagley, Mn 56621 (218) 694-5280

I HEREBY CERTIFY THAT THIS SURVEY, PLAN OR REPORT WAS PREPARED BY ME OR UNDER MY DIRECT SUPERVISION AND THAT I AM A DULY LICENSED LAND SURVEYOR UNDER THE LAWS OF THE STATE OF MINNESOTA.

Amanda J Brustad 8/18/17

AMANDA J. BRUSTAD (LIC. NO. 47934) DATE: