CERTIFICATE OF SURVEY

ROLFSON

SECTION 13, TOWNSHIP 147 NORTH, RANGE 37 WEST
CLEARWATER COUNTY, MINNESOTA

N

SCALE
1"= 100'

100' 0' 100' 200'

BEARINGS ARE BASED ON NAD83(96)
CLEARWATER COUNTY COORDINATE SYSTEM

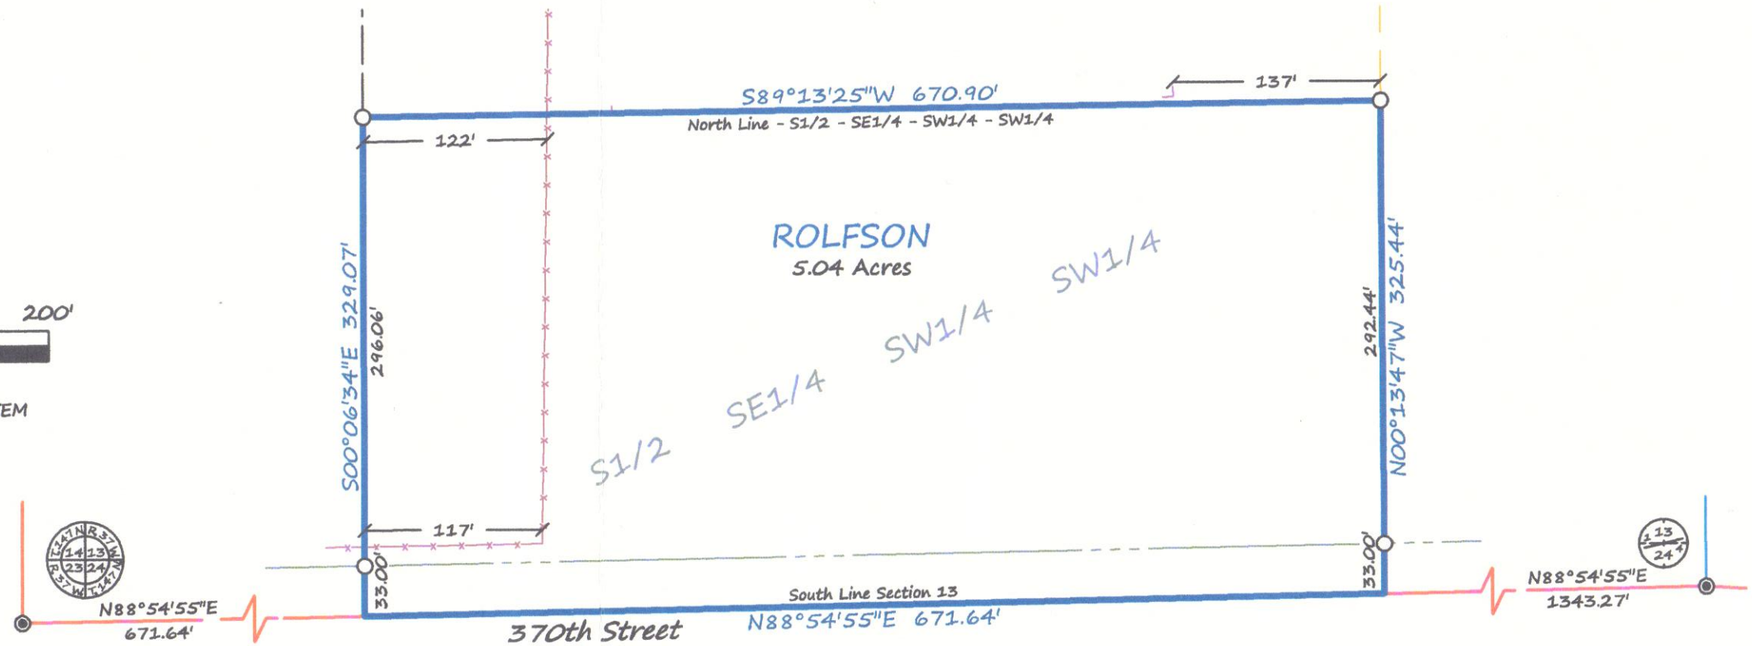

LEGEND

- CERTIFIED GOVERNMENT CORNER
- SET IRON MONUMENT WITH CAP NO. 47934
- PROPERTY BOUNDARY
- RIGHT-OF-WAY
- THIRTY-SECOND LINE
- SIXTEENTH-LINE
- QUARTER-LINE
- SECTION-LINE
- FENCE

DESCRIPTION PER RECORD DOCUMENT 158136:

South Half of the Southeast Quarter of the Southwest Quarter of the Southwest Quarter (S½ of SE¼ of SW¼ of SW¼), Section Thirteen (13), Township One Hundred Forty-seven (147), Range Thirty-seven (37);

SURVEYOR'S NOTES:

1. Section Subdivision per Coordinates on Government Corner Certificates on file at the County Recorder's Office. Brustad Land Surveying verified Section Corners in the field.
2. Brustad Land Surveying has not made a thorough search for any easements of records or any other information that a current title search may disclose.

Brustad Land Surveying
Bagley, Mn 56621 (218) 694-5280

I HEREBY CERTIFY THAT THIS SURVEY, PLAN OR REPORT WAS PREPARED BY ME OR UNDER MY DIRECT SUPERVISION AND THAT I AM A DULY LICENSED LAND SURVEYOR UNDER THE LAWS OF THE STATE OF MINNESOTA.

Amanda J. Brustad 9/7/16
AMANDA J. BRUSTAD (LIC. NO. 47934) DATE:

16-003 Rolfson Tommy.dwg